1 EXISTING ELEVATION
A-200/ 3/16"=1'-0"

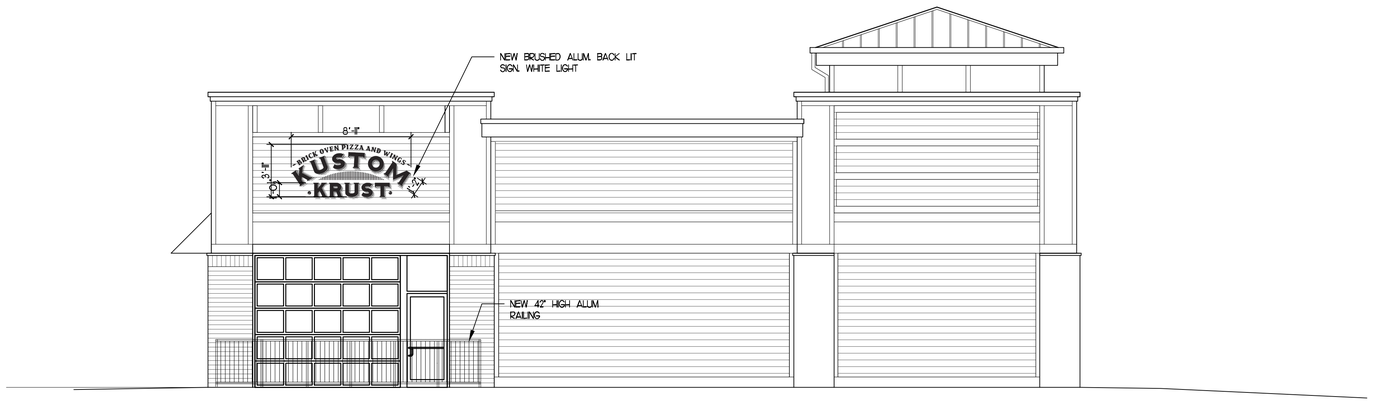

1 EXISTING ELEVATION
A-200/ 3/16"=1'-0"

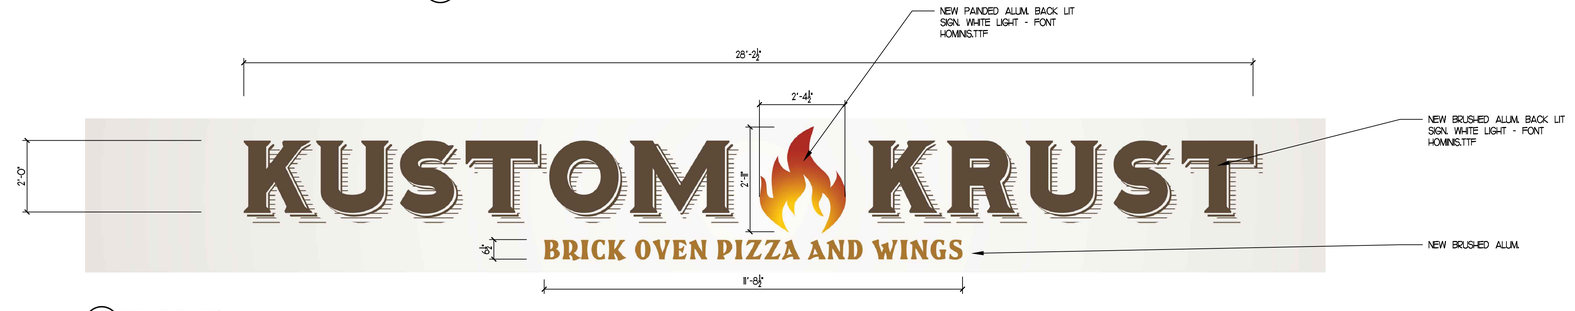

2 SIGN ELEVATION
A-200/ 1/4"=1'-0"

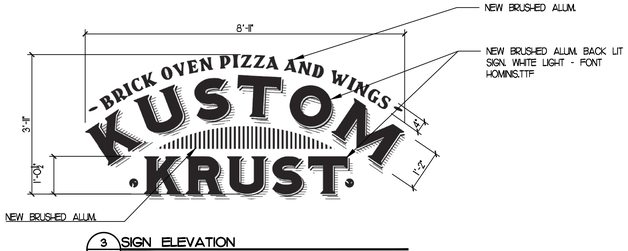

3 SIGN ELEVATION
A-200/ 1/4"=1'-0"

NOTES:
1. ALL BACK LIT LETTERS TO BE MIN 4" DEEP.
2. ALL NON BACK LIT LETTERS TO BE MAX 1" DEEP
3. ALL LETERS TO HAVE 2" STAND-OFFS HOLDING OFF WALL
4. ALL LIGHTING TO BE WHITE LIGHT.

STATE OF SOUTH CAROLINA
STUART A. LIVINGSTON
WOODSTOCK, GA
#18187
REGISTERED ARCHITECT

STUART A. LIVINGSTON
ARCHITECT
405 BUCKEYE LANE WOODSTOCK, GA 30188 PH 770-663-8312
salivingston@comcast.net

Abri
DESIGN STUDIO
ARCHITECTURE ELEMENTS
P.O. BOX 669504 MARIETTA GA. 30066
Phone Number 678-401-5259

PROJECT
BRICK OVEN PIZZA AND WINGS KUSTOM KRUST
AT
RIVERSIDE CROSSING
755 HAMMETT BRIDGE ROAD, GREER
SOUTH CAROLINA

SUITE NO. 150

PROJECT OWNER
ELEVATION REAL ESTATE GROUP
16740 BIRKDALE COMMONS PARKWAY - SUITE 306
HUNTERSVILLE, NC 28078

SHEET TITLE
ELEVATIONS

RELEASED FOR CONSTRUCTION 5/17/18
PRELIMINARY NOT FOR CONSTRUCTION 00/00/00

REVISIONS

MARK	DATE	ISSUE BY	DESCRIPTION

© COPYRIGHT 2010. ALL IDEAS, DESIGNS, DIAGRAMS, ELEVATIONS AND PLANS INDICATED OR REPRESENTED BY THIS DRAWING ARE THE PROPERTY OF ABRI DESIGN STUDIO INC. AND WERE CREATED AND DEVELOPED FOR THE SPECIFIED PROJECT AND MAY NOT BE ALTERED, CHANGED, MODIFIED, DISTRIBUTED OR USED FOR CONSTRUCTION UNLESS PROVIDED WITH A WRITTEN AGREEMENT WITH ABRI DESIGN STUDIO INC.
WRITTEN DIMENSIONS ON THESE DRAWINGS SHALL HAVE PRECEDENCE OVER SCALED DIMENSIONS. CONTRACTORS SHALL VERIFY AND BE RESPONSIBLE FOR ALL DIMENSIONS AND FIELD CONDITIONS ON THE JOB, AND NOTIFY THE ARCHITECT OF ANY DISCREPANCIES

SHEET OF

SHEET
A-200

JOB NUMBER
2018-92.01

2018-92.01 A-200.DWG